
Adjust this dimension to suit the bathroom size.
Add a longitudinal main purlin when extra length is required.

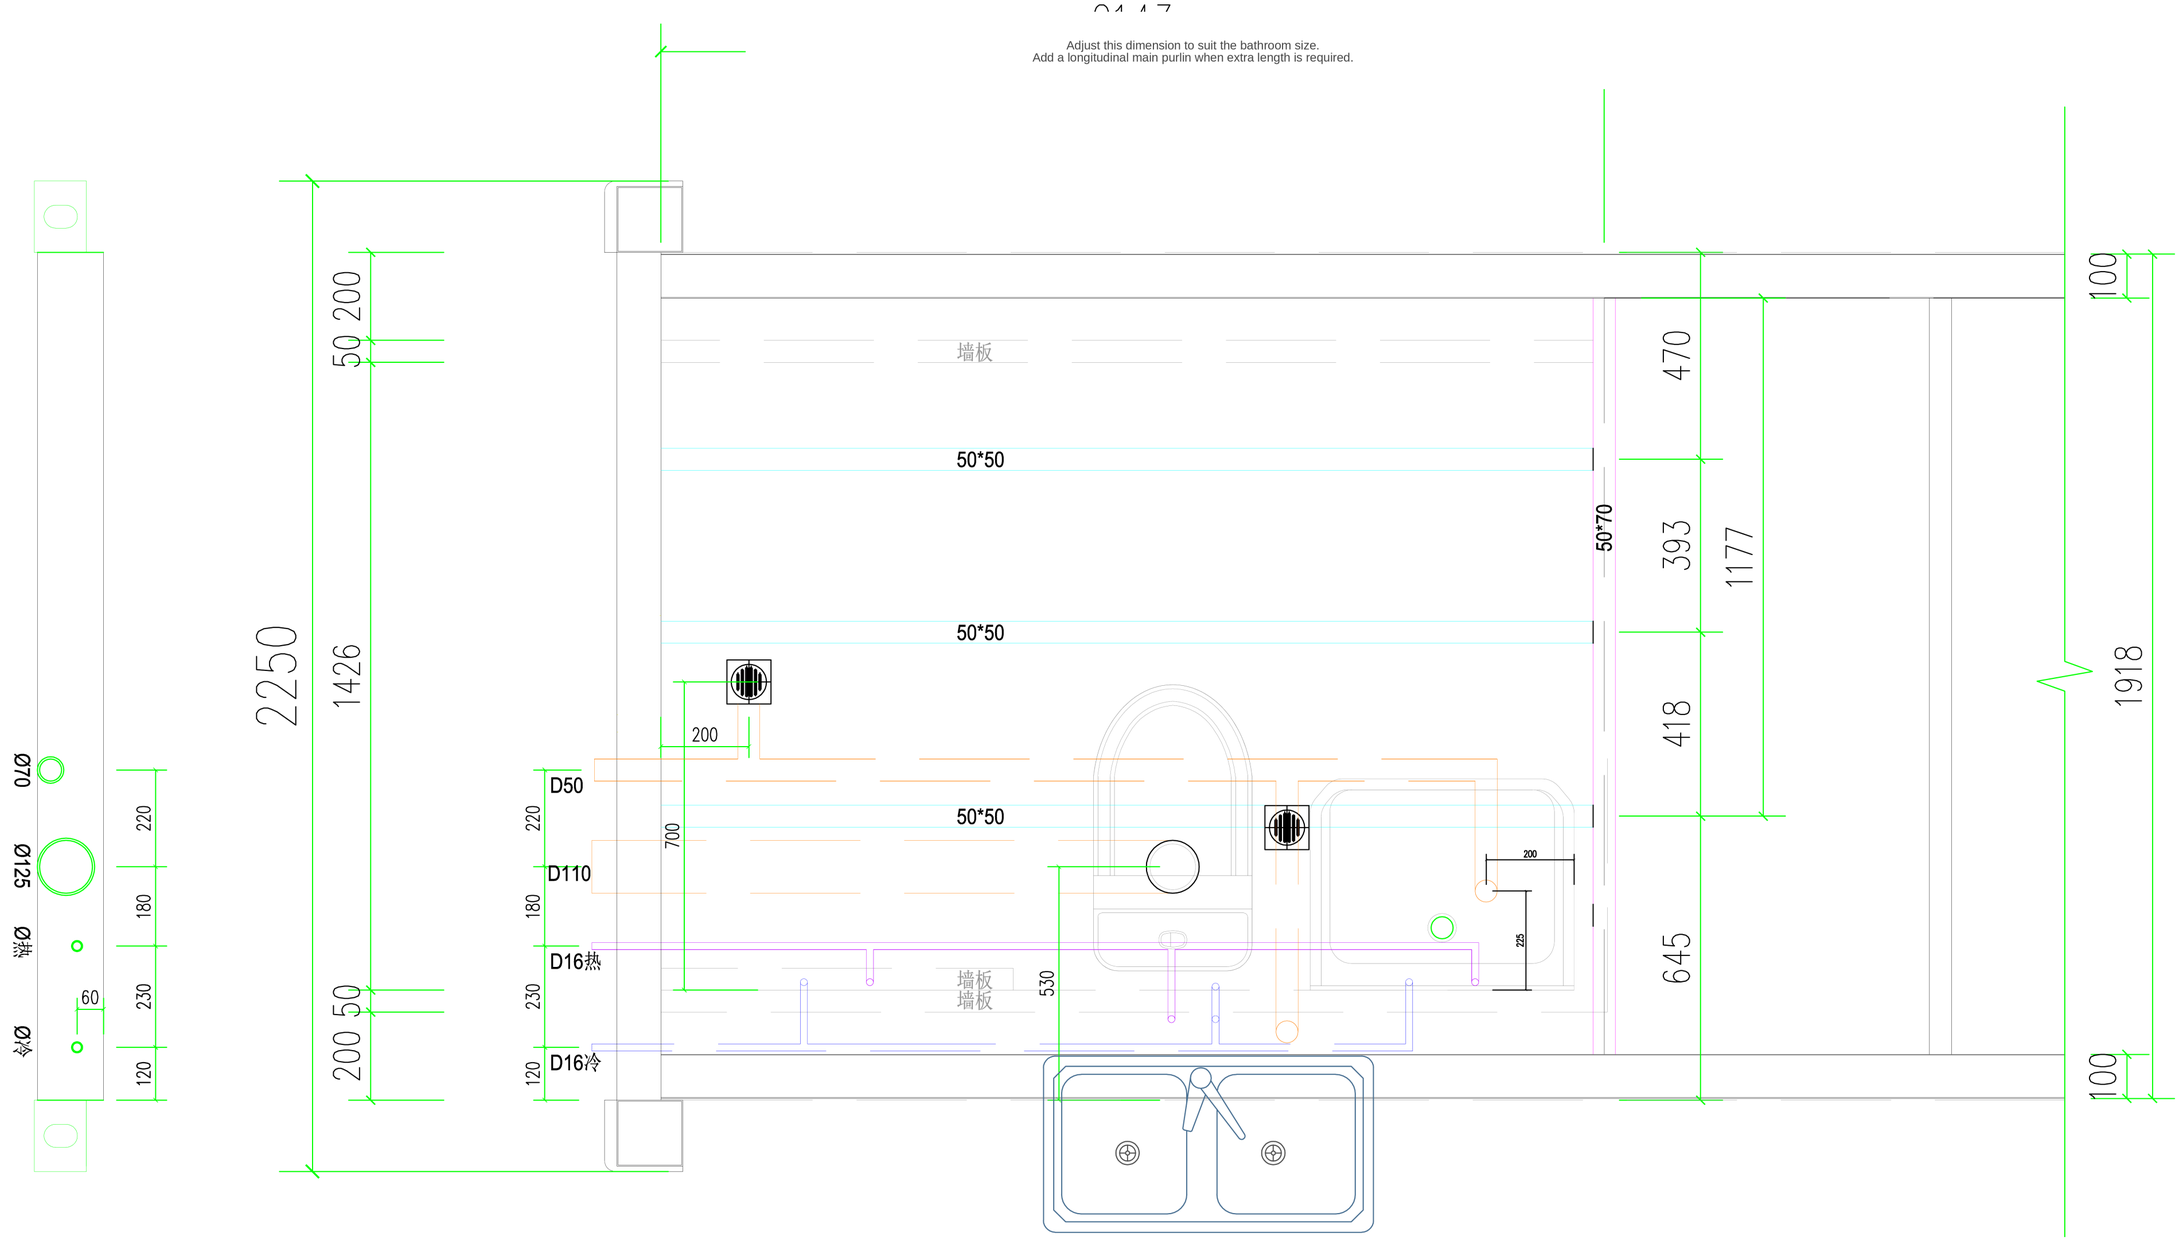

STANDARD BATHROOM BOTTOM BEAM LAYOUT

Applicable to standard 20-ft flat-roof, 30/40-ft flat-roof and sloped-roof units

ORDER NO.

设计		审定		图纸名称	标准卫生间底梁布置图
电话					日期 2025-9-6